as at 27/11/08

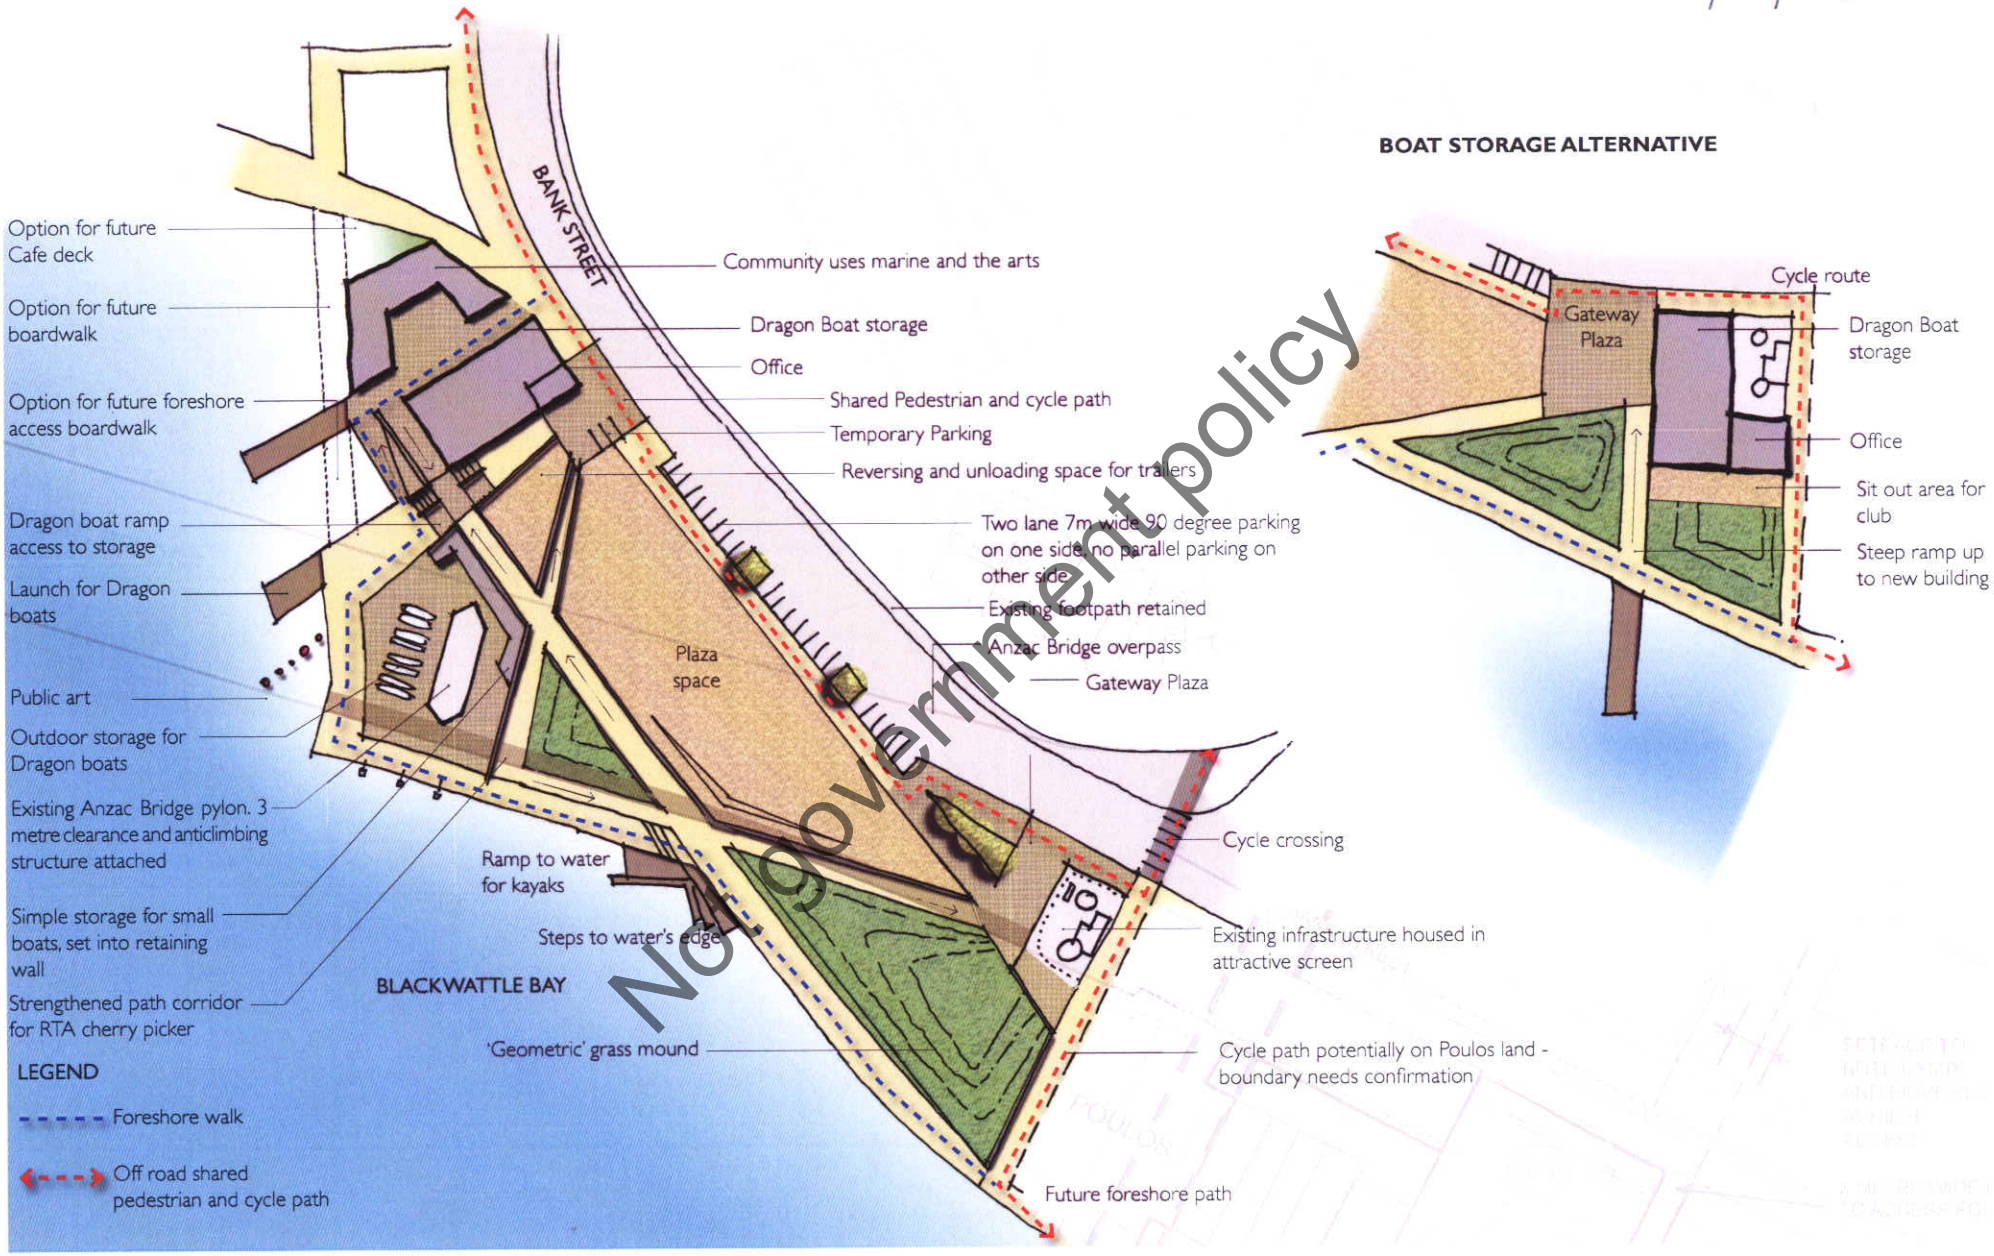

No government policy

CLOUSTON associates

LANDSCAPE ARCHITECTS • URBAN DESIGNERS • LANDSCAPE PLANNERS • 6A WETHERILL STREET • PO BOX 44 • LEICHHARDT • NSW 2040 • sydney@clouston.com.au • TELEPHONE (02) 9559 3388 • FACSIMILE (02) 9559 3523

Client: NSW MARITIME

scale 1:1000 @ A3 — 0 5 10 20 50m

Bank Street Reserve

PRELIMINARY CONCEPT

MS1040 SK0.2

26.11.08 issue C